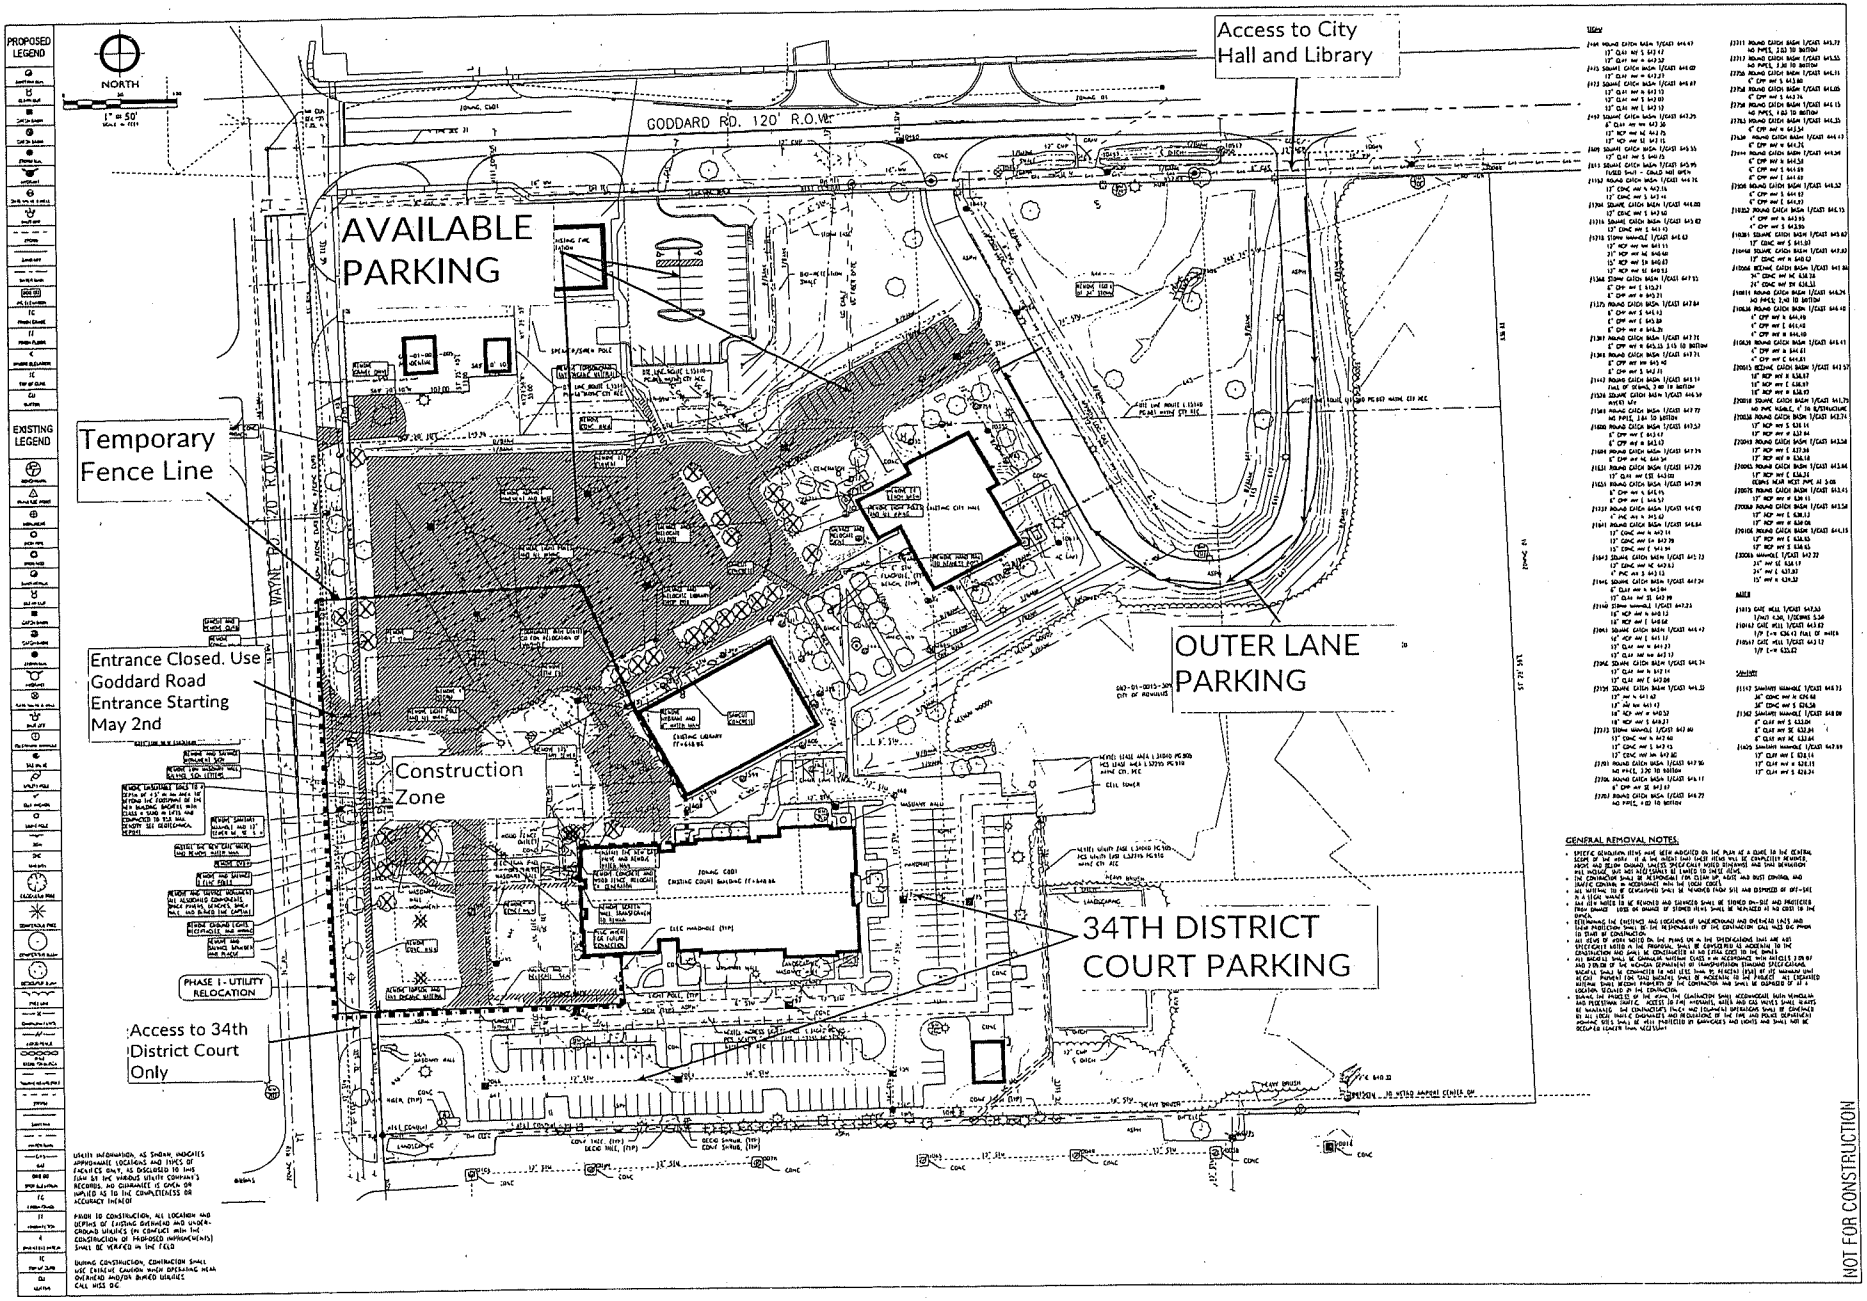

PARTNERS

PARTNERS In Architecture, PLC

CONSULTANT

Project Consul Engineering, Inc.
Engineers Surveyors Consultants
P.O. Box 287
34935 Pin Freundlich Road
Algonac, MI 48001
Phone: 810.794.1521
Fax: 810.794.3331

PROFESSIONAL SEAL

OWNER
City of Romulus
11111 Wayne Road
Romulus, MI 48174

PROJECT NAME
34th District Court
Bid Package #1
ITB 17/18-35

11129 Wayne Road
Romulus, MI 48174

PROJECT NO.
16-185

ISSUES / RECEIVED
Bidding - Construction 01/26/18

Know what's below Call before you dig.

DRAWN BY
EHJ
CHECKED BY
JH
APPROVED BY
JH
SHEET NAME
DEMOLITION PLAN

SHEET NO.
C2-01